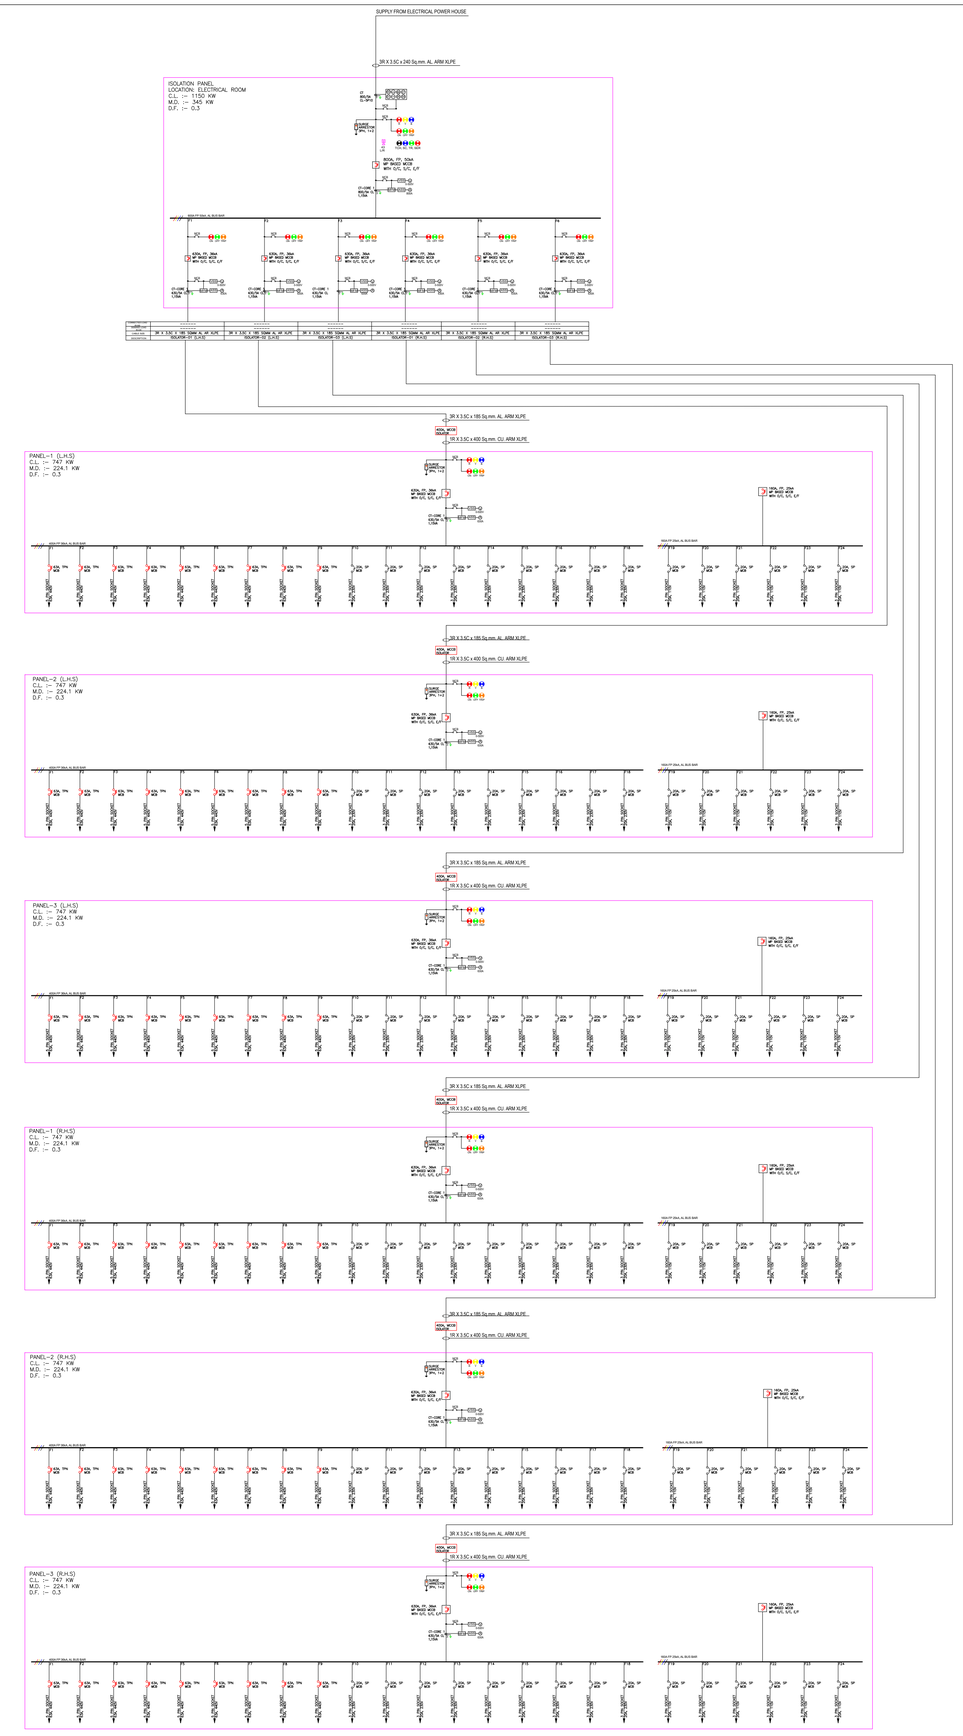

KEY PLAN :

SCALE 1:15000

NORTH

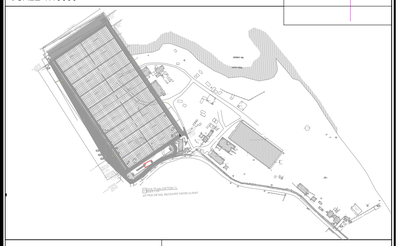

RELEASED FOR

- [ ] APPROVAL/REVIEW
- [ ] REFERENCE
- [x] TENDER
- [ ] PROCUREMENT
- [ ] EXECUTION
- [ ] AS BUILT

CONTROLLED COPY STAMP

GOOD FOR CONSTRUCTION

PROJECT MANAGER

NOTES :

1. ALL DIMENSIONS ARE IN MM UNLESS OTHERWISE SHOWN.
2. DIMENSIONS SHOWN ARE FROM UNFINISH SURFACES, UNLESS MENTIONED.
3. DRAWING SHOULD NOT BE SCALED.
4. CONTRACTOR SHALL VERIFY ALL EXISTING DIMENSIONS AND CONDITIONS, IF DISCREPANCIES ARE FOUND, NOTIFY ARCHITECT BEFOR PROCEEDING WITH WORK.

REFERENCE DRAWINGS:

1.STR WD 01 R0 TRENCH

REVISIONS:

REV. NO.	DETAILS	DRN BY	CHKD BY	VERIFIED BY	DATE
R0	FOR TENDER	P.G.	R.Y.	R.Y.	13.12.2023
R1	FOR TENDER	P.G.	R.Y.	R.Y.	08.01.2024

CLIENT :
MAZGAO DOCK SHIP BUILDERS LTD.
NHAVYA SEVA., J.N.P.T. - NAVI MUMBAI

CONSULTANT :
STRUCTWEL DESIGNERS & CONSULTANTS PVT. LTD
STRUCTWEL, PLOT NO–15,
SECTOR–24, OFF SION PANVEL HIGHWAY,TURBHE,
NAVI MUMBAI – 400 705.
PHONE : 2784 1010 (7 LINES)
FAX : 91–22–2784 1007

PROJECT TITLE :
SHORT TERM DEVELOPMENT
AT MDL NHAVA YARD, RAIGAD

DWG. TITLE :
SINGLE LINE DIAGRAM-
ISOLATOR PANEL

DRN.BY	P.G.	CHKD BY	R.Y.	VERIFIED BY	R.Y.
JOB NO.	SCALE		DATE		
23123	1:100		13–12–2023		
DRG NO.	SIZE		SHEET DETAILS		REV.
MEP-ELE-TD-05	A1				R1