



EXISTING LAYOUT

SR. NO.	MACHINERY DESCRIPTION	ABBREVIATION USED	QTY
01	MILLING MACHINE	M	01
02	HORIZONTAL LATHE	L	31
03	VERTICAL BORING	VL	02
04	DRILLING MACHINE	D	17
05	HORIZONTAL BORING MACHINE	BO	05
06	SHAPING MACHINE	SP	01
07	SLOTING MACHINE	SL	02
08	SAWING MACHINE	SW	02
09	TOOL & CUTTER GRINDER	G	04
10	PEDESTAL GRINDER	G	05
11	HORIZONTAL SURFACE GRINDER	G	01
12	ROTRY TABLE SURFACE GRINDER	G	01
13	SHAPPING PLANER	SP	01
14	PLANOMILLER	PLM	01
15	WEAING MACHINE	W	01
16	CNC BORING MACHINE	CNC BO	01

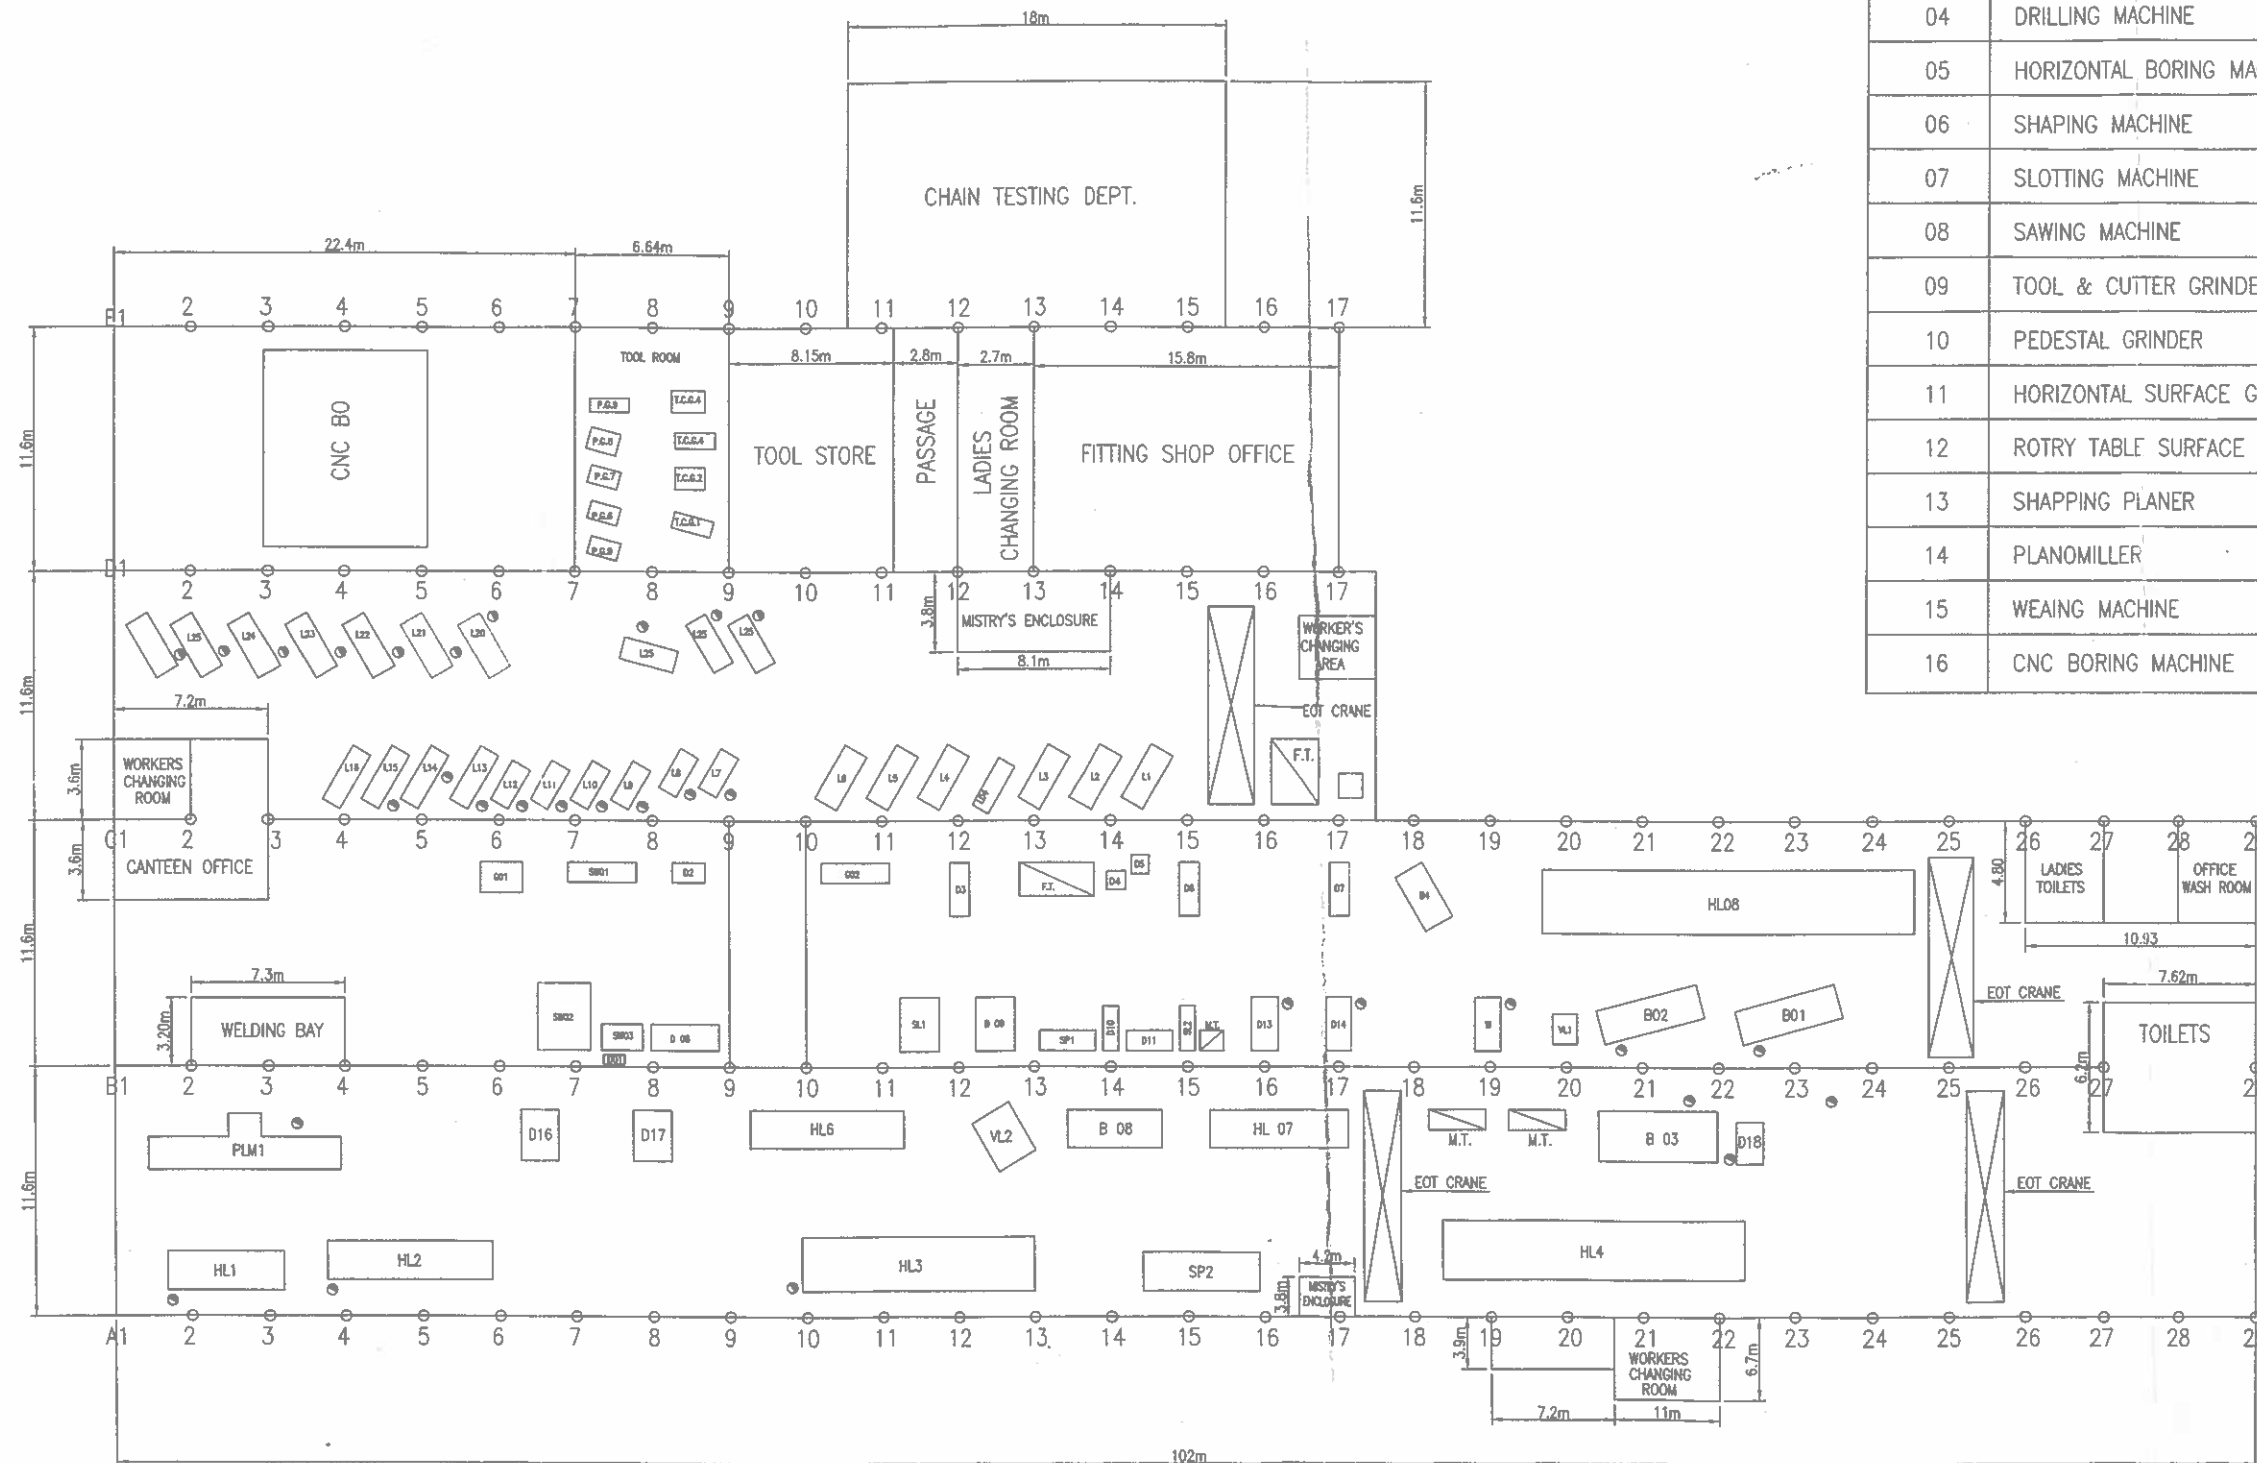

TOTAL AREA APPROX: 4000 SQ Mtr.

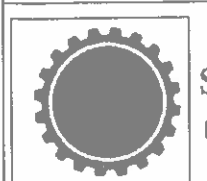

**MAZGON DOCK
SHIPBUILDERS LTD.**
Dockyard Road, Mumbai-400 010

CLIENT -

SHIP-

TITLE- LAYOUT
MACHINE & FITTING SHOP

SCALE-
N.T.S.

NAME	PREPARED BY	CHECKED BY	APPROVED BY	YARD NO.	DRAWING NO.	REV
DESIG.						
SING				DATE	SHEET OF	A3