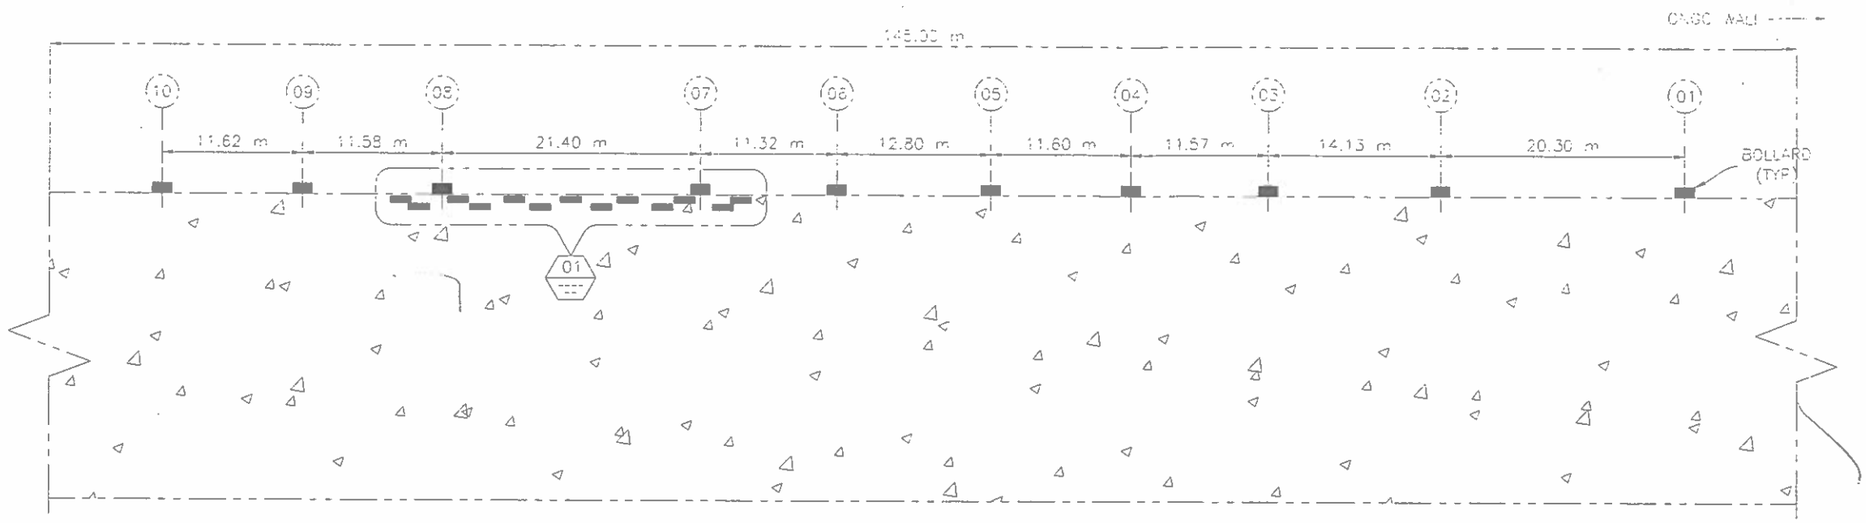

ELEVATION FOR HARD STAND JETTY

FINDER DETAILS				
SR. NO.	FINDER SIZE	AVALABLE QUANTITIES	USED QUANTITIES	BALANCE QUANTITIES
1	1700.00x450.00	13	13	0
2	2000.00x450.00	3	0	3
3	3000.00x450.00	7	0	7
4	1200.00x450.00	1	0	1
5	1000.00x450.00	1	0	1

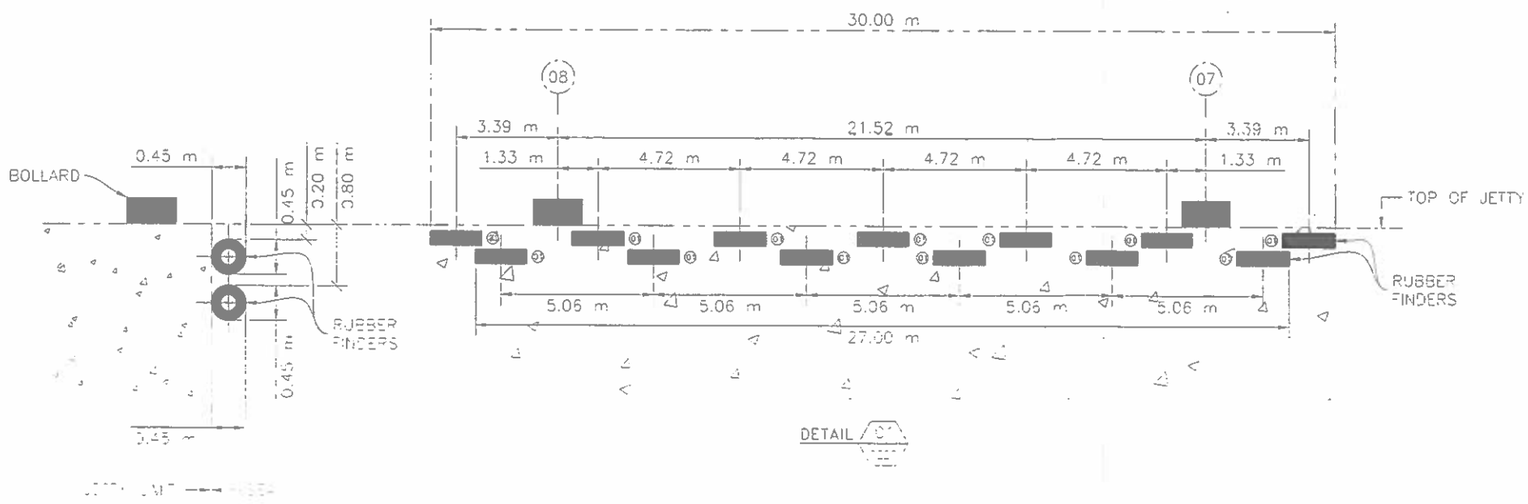

GENERAL NOTES:
1. ALL DIMENSIONS ARE IN MILLIMETER AND LEVELS ARE IN METER (UNO).

HOLD LIST:
1. NONE

KEY-PLAN:

SR. NO.	DOCUMENT NUMBER	REV.	DOCUMENT TITLE

DRAWN	CHECKED	APPROVED
P.Mhatre		

REV.	DESCRIPTION	DRAWN BY	CHECKED BY	APPROVED BY	DATE
00	ISSUED FOR REVIEW	PRATHAM M			02/03/2026

CLIENT: OIL & NATURAL GAS CORPORATION LIMITED, INDIA

CONTRACTOR: MAZAGON DOCK SHIPBUILDERS LIMITED

SUB-CONTRACTOR: SRI SAI OILFIELD EQUIPMENTS & MARINE SERVICES PVT. LTD.

PROJECT TITLE: WELLHEAD PLATFORM AND ASSOCIATED PIPELINE PROJECT (DSF-II)

DRAWING TITLE: HARD STAND JETTY RUBBER FENDER SKETCH OPTION: 02

PLATFORM:

SCALE: NTS, IF IN DOUBT ASK | TOTAL NUMBER OF SHEETS: 01 OF 01

JOB/ PROJECT NO.	DRAWING NUMBER	REVISION
JBG24006	24006RAI-ST-GEN-P_N-0007	00